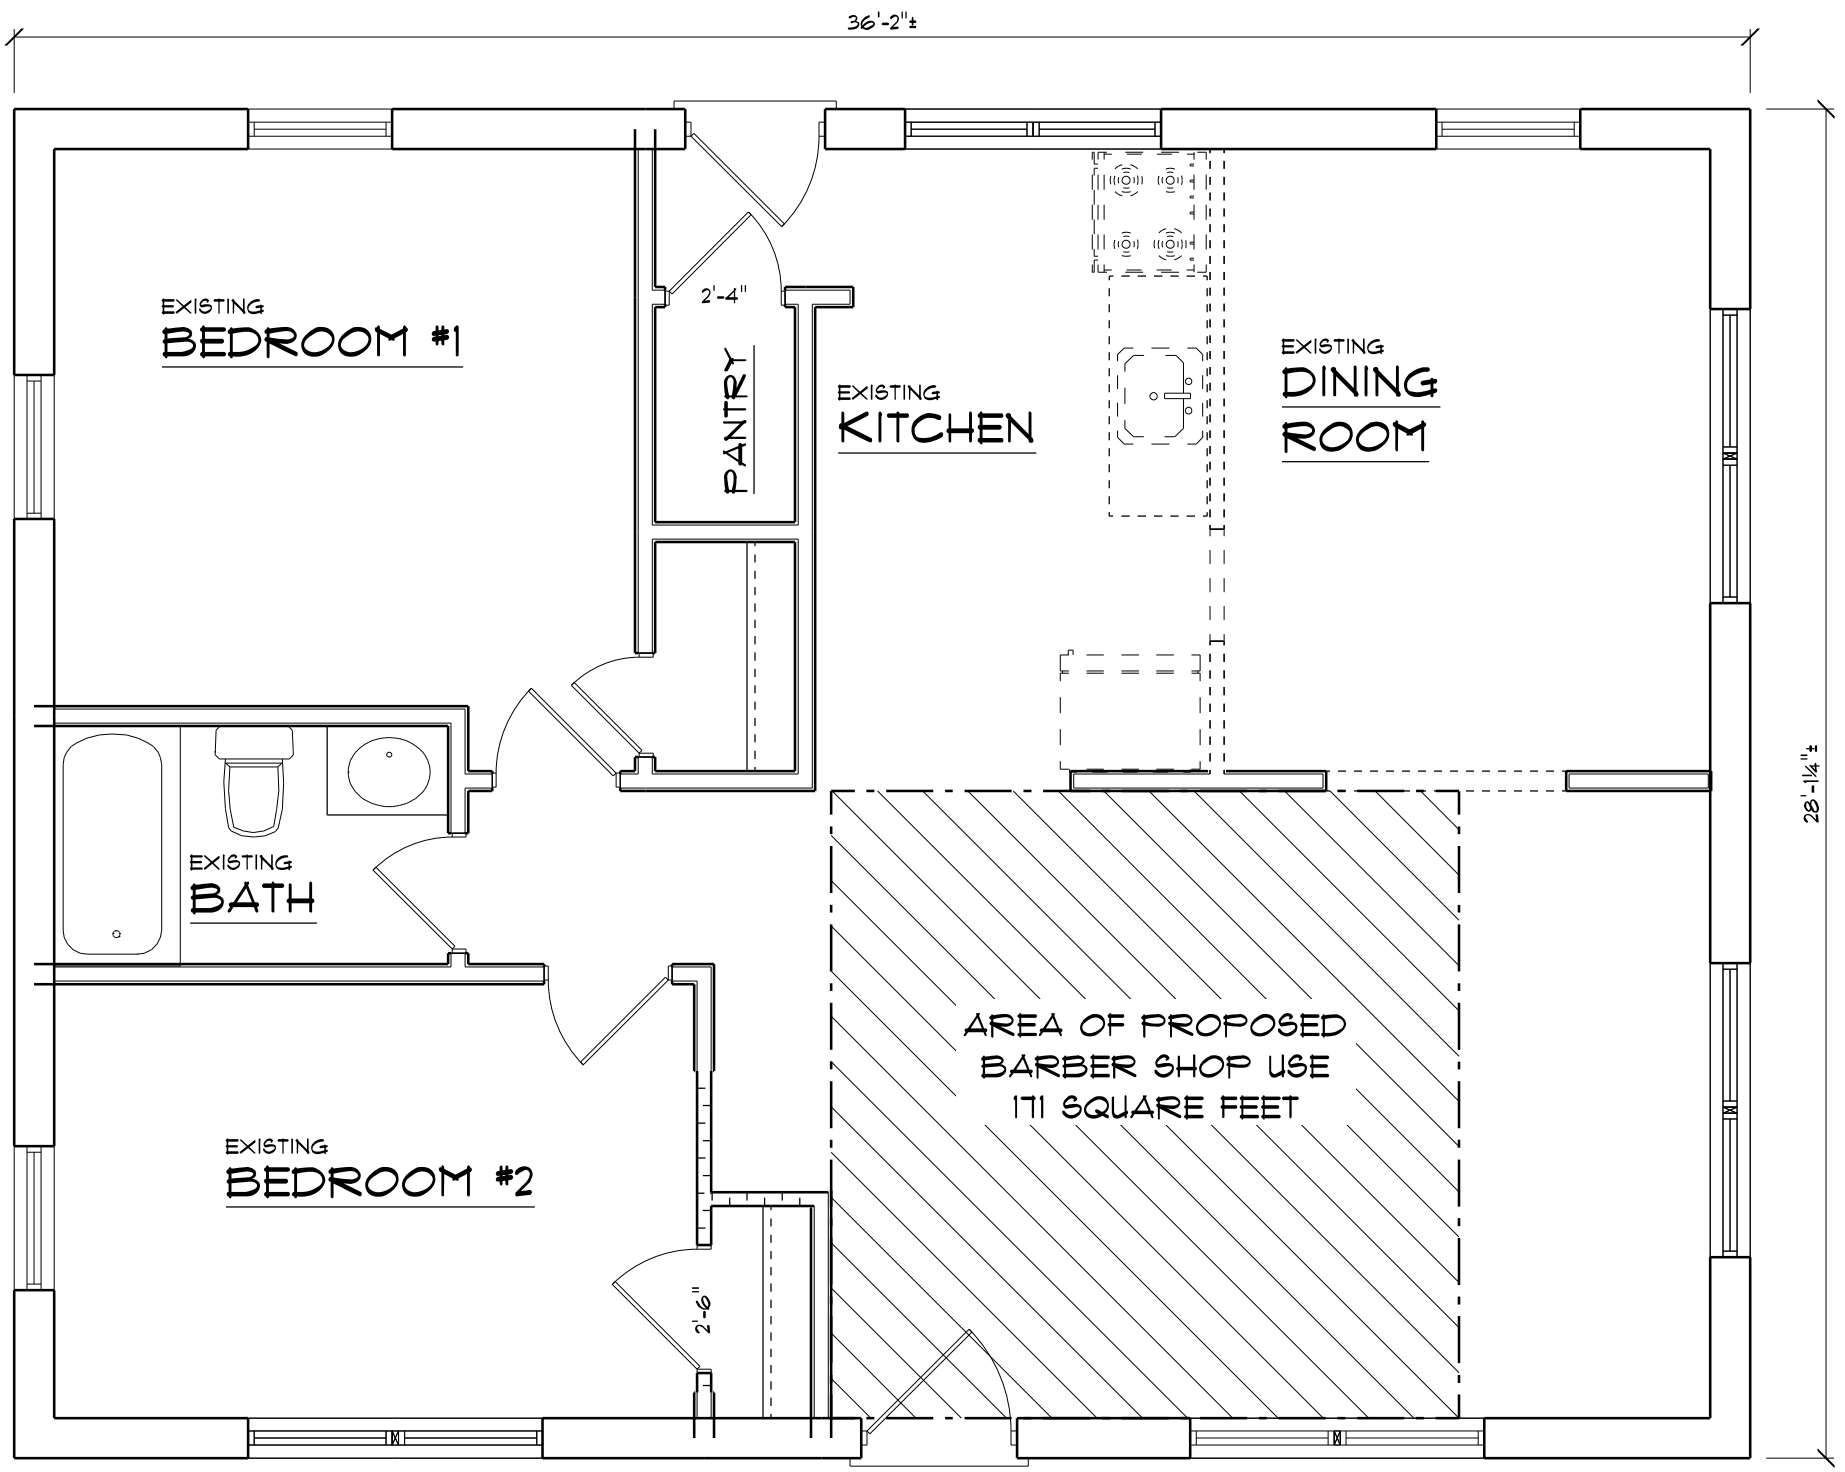

36'-2"±
EXISTING
BEDROOM #1
2'-4"
PANTRY
EXISTING
KITCHEN
EXISTING
DINING
ROOM
28'-1¼"±
EXISTING
BATH
AREA OF PROPOSED
BARBER SHOP USE
171 SQUARE FEET
EXISTING
BEDROOM #2
2'-6"