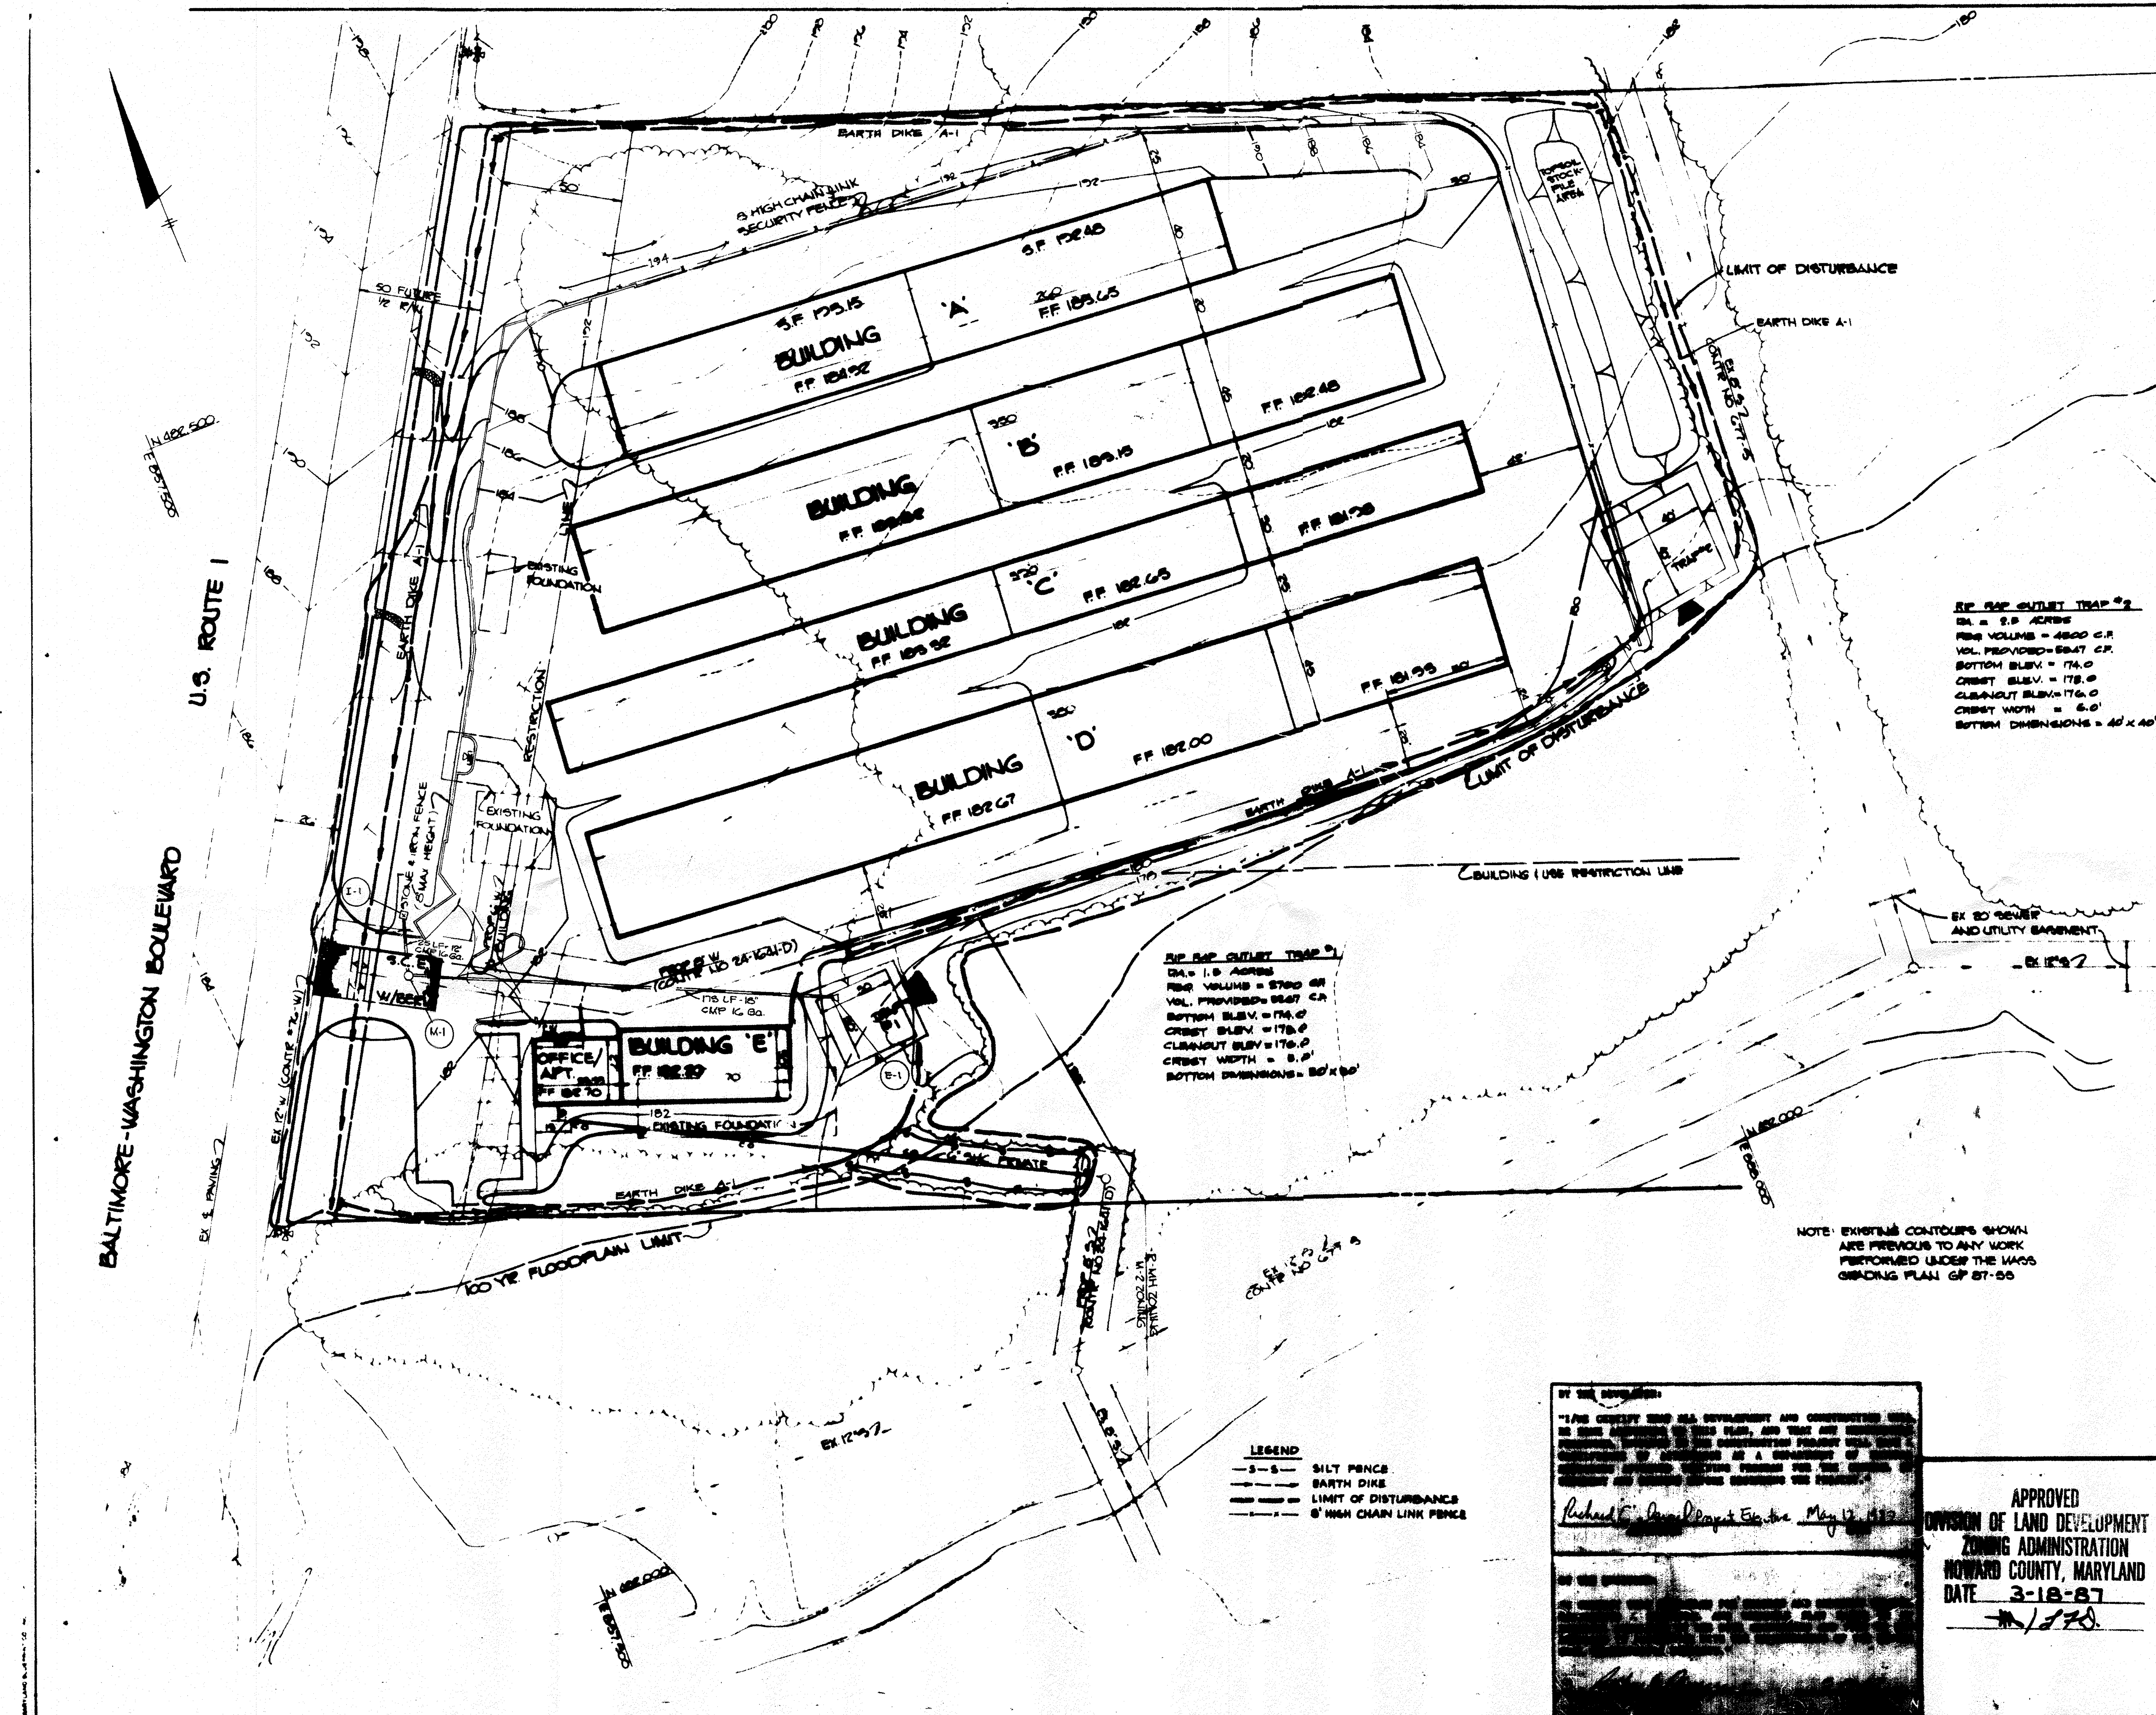

BY THE DEVELOPER:

[illegible]

Richard [illegible] Project Executive May 12, 1987

BY THE ENGINEER:

[illegible]

APPROVED
DIVISION OF LAND DEVELOPMENT & ZONING ADMINISTRATION
HOWARD COUNTY, MARYLAND
DATE 3-18-87
[illegible]

REVIEWED FOR HOWARD S.C.D.
NAME
AND MEETS TECHNICAL REQUIREMENTS

[signature] 5-18-87
U.S. SOIL CONSERVATION SERVICE — DATE

THIS DEVELOPMENT PLAN IS APPROVED FOR SOIL EROSION AND SEDIMENT CONTROL BY THE HOWARD SOIL CONSERVATION DISTRICT.

[signature] 5/18/87
HOWARD S.C.D. — DATE

APPROVED: FOR PUBLIC WATER AND PUBLIC SEWERAGE SYSTEMS, HOWARD COUNTY HEALTH DEPARTMENT.

[signature] 5/21/87
COUNTY HEALTH OFFICER — DATE

APPROVED: HOWARD COUNTY OFFICE OF PLANNING AND ZONING.

[signature] 5-22-87
PLANNING DIRECTOR — DATE

ACTING [signature] 5-22-87
CHIEF, DIVISION OF LAND DEVELOPMENT AND ZONING ADMINISTRATION — DATE

APPROVED: FOR PUBLIC WATER, PUBLIC SEWERAGE, STORM DRAINAGE SYSTEMS AND PUBLIC ROADS.

HOWARD COUNTY DEPARTMENT OF PUBLIC WORKS

DIRECTOR — DATE

[signature] 5-20-87
CHIEF, BUREAU OF ENGINEERING — DATE

DATE	NO	REVISION
10-7-87	2	SHA PERMIT REQUIREMENTS, ADDED STORM DRAIN
10-7-87	1	REVISED FENCE TO 8' HIGH

OWNER: WATERLOO LAND LTD. PARTNERSHIP, SUITE 101, 8350 BRISTOL COURT, JESSUP, MARYLAND 20794

DEVELOPER: SIENA CORPORATION, SUITE 101, 8350 BRISTOL COURT, JESSUP, MARYLAND 20794

PROJECT: **WATERLOO MINI-STORAGE**

AREA: TAX MAP 43 — PARCEL 251
6TH ELECTION DISTRICT
HOWARD COUNTY, MARYLAND

TITLE: **GRADING AND SEDIMENT CONTROL PLAN**

THE RIEMER GROUP, INC.
The Riemer Group, Inc. A Land Planning, Design & Civil Engineering Firm
8165 Health Park Drive, Ellicott City, Maryland 21043 (301) 461-8000

5-19-87
DATE

STATE OF MARYLAND — ARTHUR E. MUEGGE III — NO. 8707 REGISTERED PROFESSIONAL ENGINEER

DESIGNED BY	J.K.B.
DRAWN BY	M.A.D.
PROJECT NO	34500
DATE	FEBRUARY 13, 1987
SCALE	1" = 50'
DRAWING NO.	4 OF 6